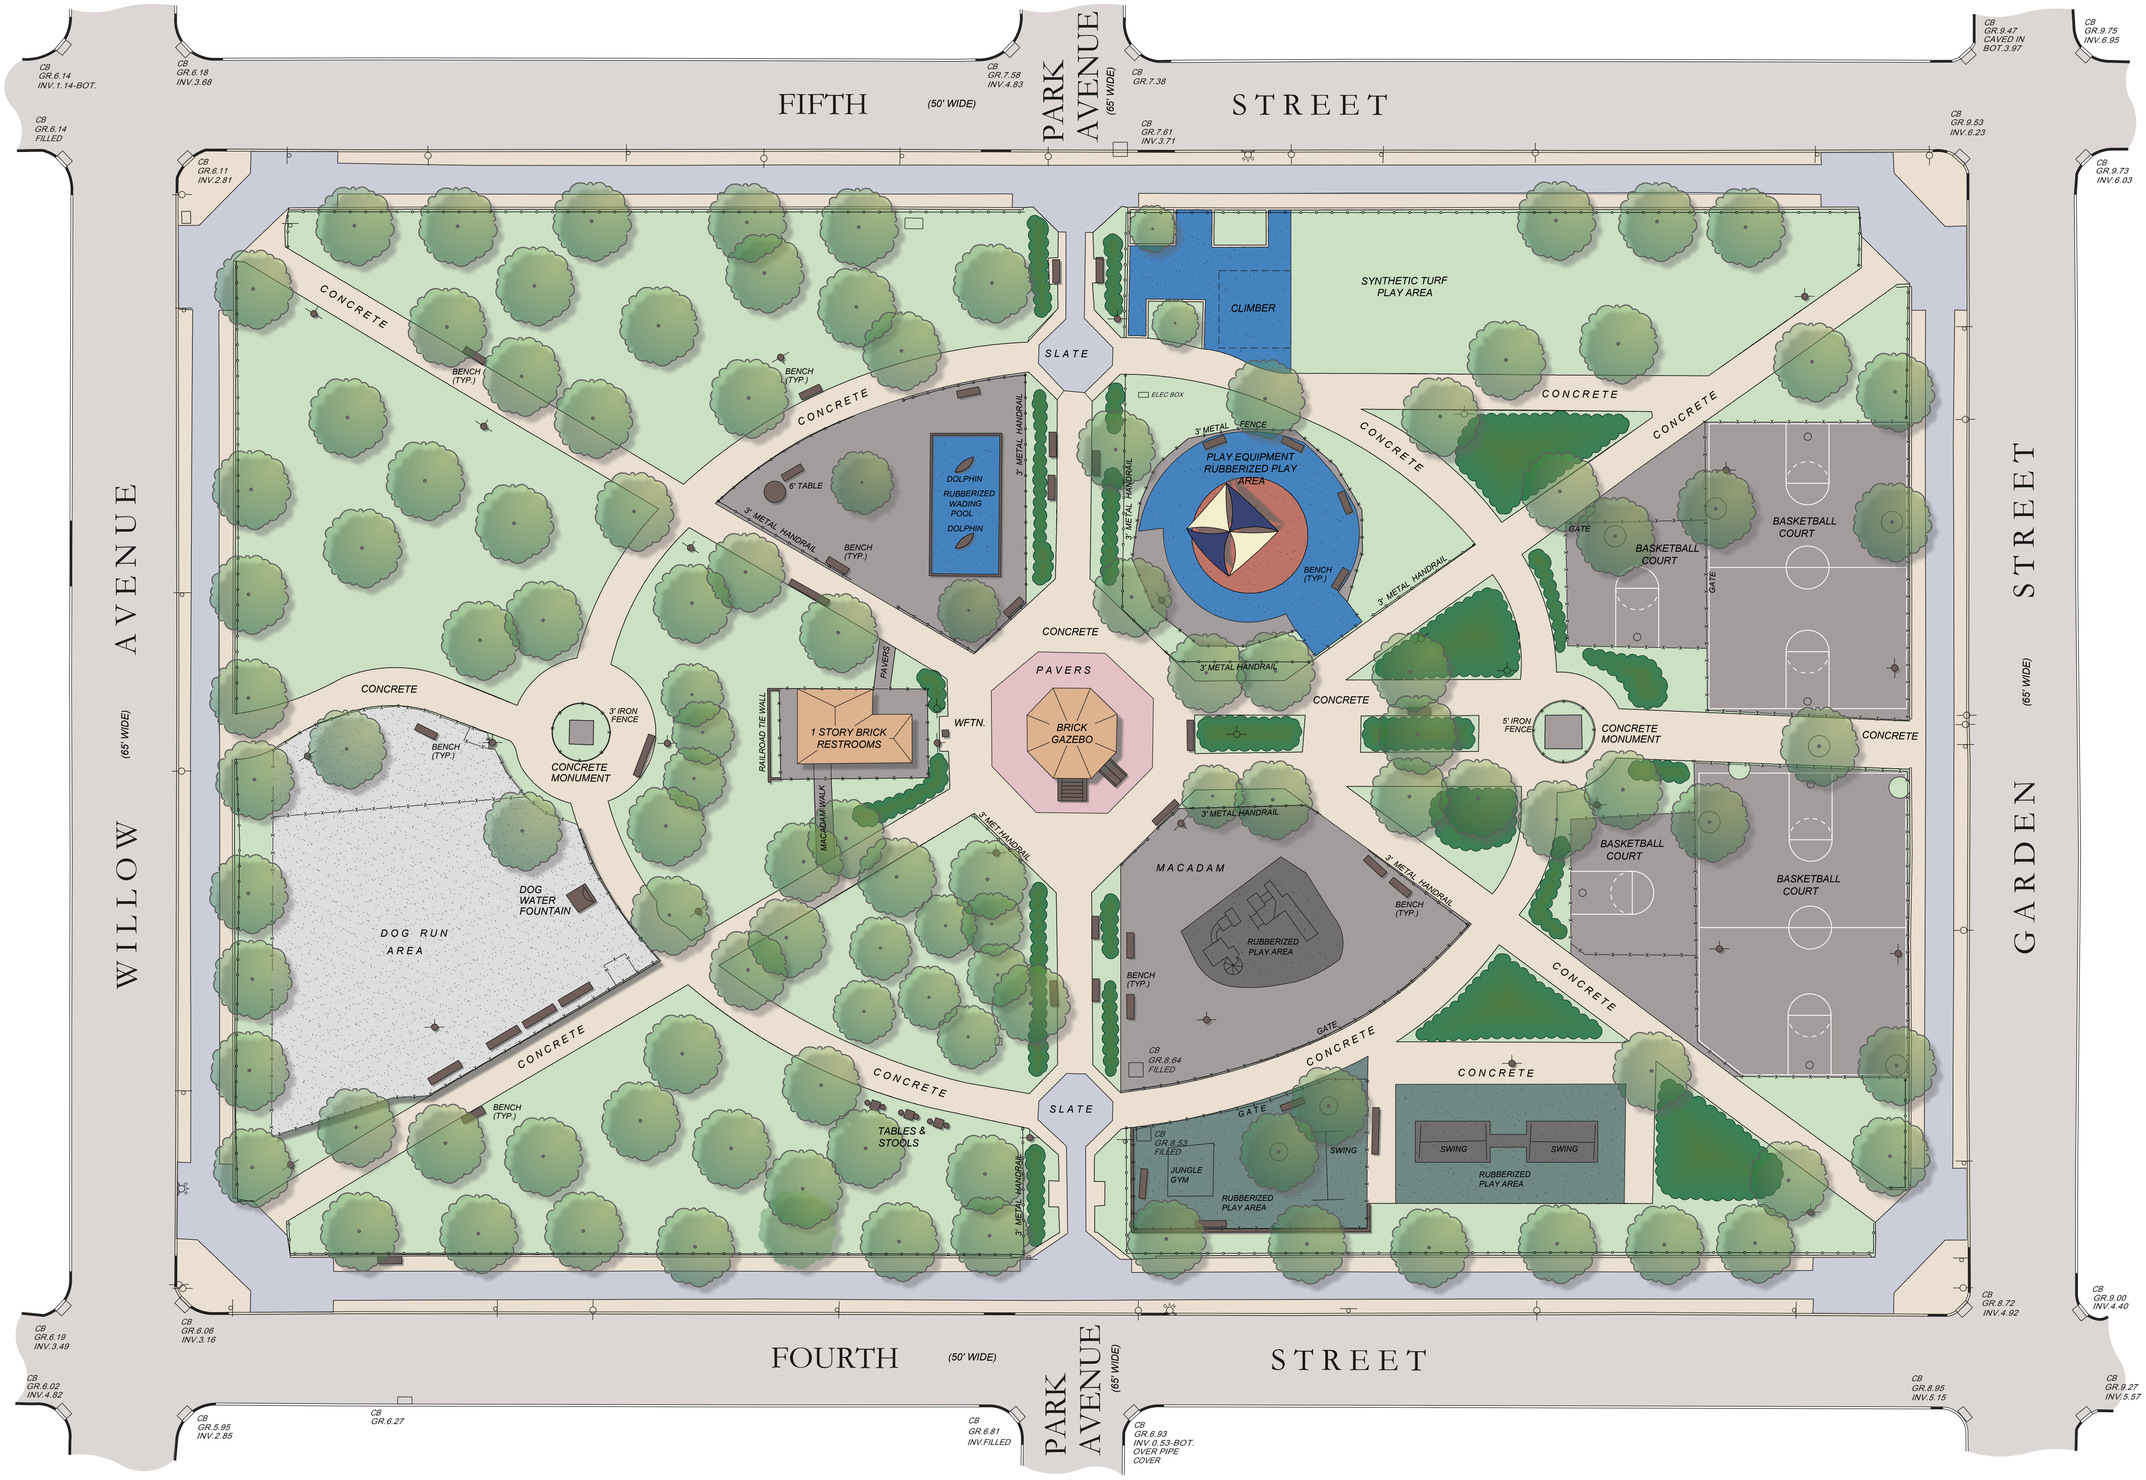

CHURCH SQUARE PARK

CITY OF HOBOKEN, NEW JERSEY

EXISTING CONDITIONS PLAN

NORTH

20 0 20 40 60

SCALE: 1" = 20'

SUBURBAN CONSULTING ENGINEERS, INC.
- Civil Engineers - Municipal Engineers -
- Landscape Architects -
- Planners - Environmentalists - Land Surveyors -
100 Valley Rd., Suite 202 , Mt. Arlington, N.J. 07856 973.398.1776 - suburbanconsulting.com
CERTIFICATE OF AUTHORIZATION NO.: 24GA28037500