CORD PLAY STRUCTURE

HYBRID PLAY STRUCTURE

PROPOSED BENCHES

MUSIC CIRCLE

RAIN GARDEN

BOULDER SITTING AREA

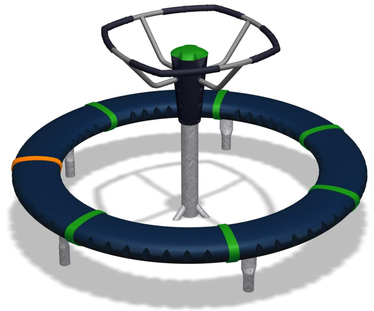

STELLA NOVA PLAY EQUIPMENT

STAR SURFER PLAY EQUIPMENT

DOG PARK CANOPY

DOG PARK SURFACING

GAME TABLES & FENCING

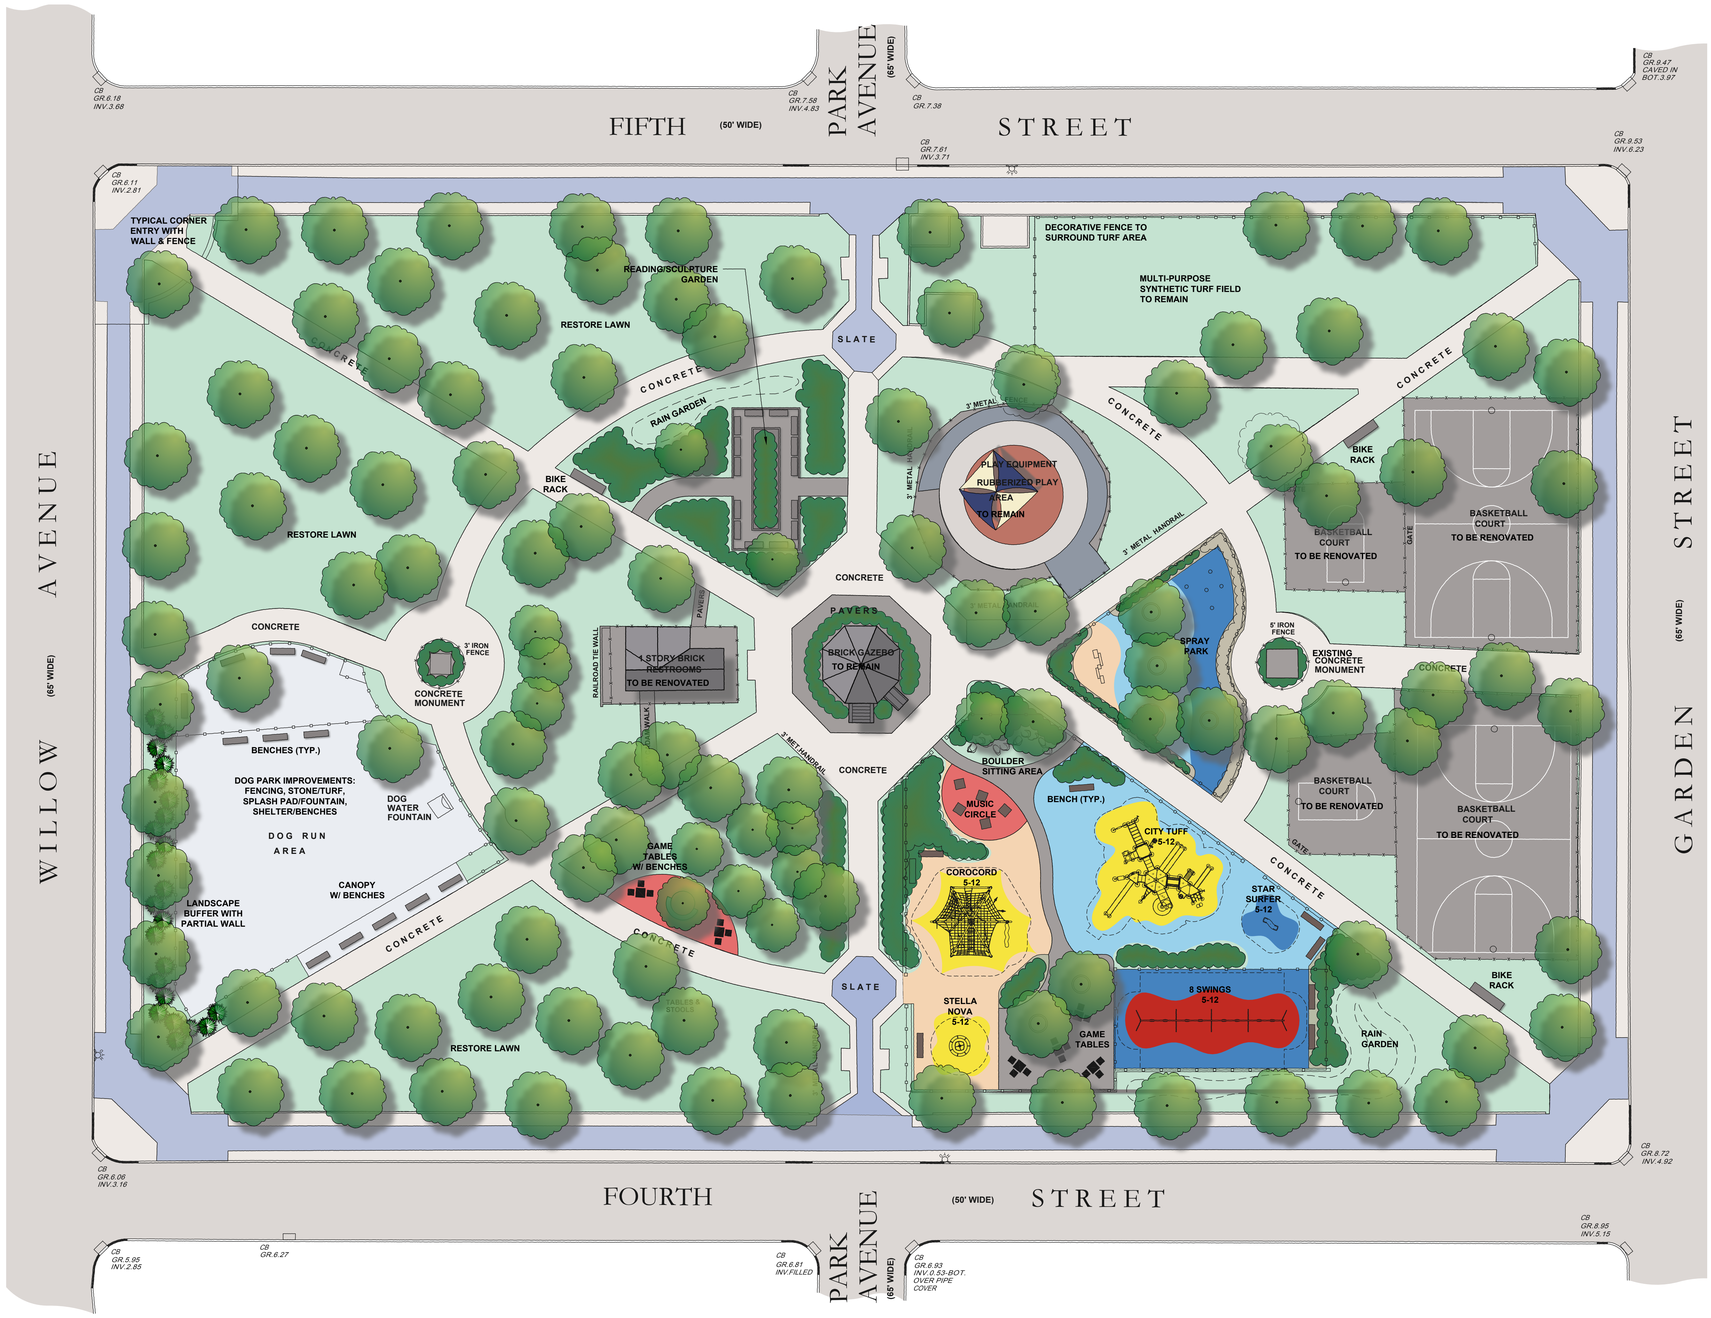

CONTEMPORARY WATER SPRAY STRUCTURE

SCULPTURE SPRAY STRUCTURE

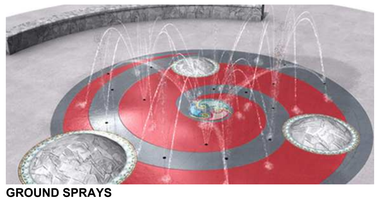

GROUND SPRAYS

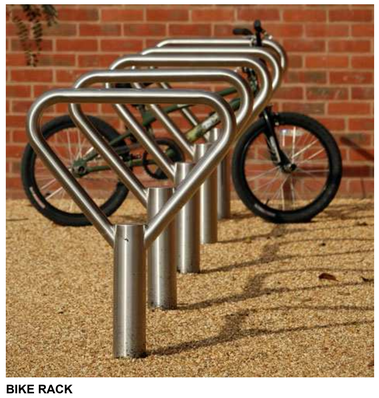

BIKE RACK

NORTH

20 0 20 40 60

SCALE: 1" = 20'

CHURCH SQUARE PARK

CITY OF HOBOKEN, NEW JERSEY

PRELIMINARY CONCEPT PLAN 'B'

SUBURBAN CONSULTING ENGINEERS, INC.
- Civil Engineers - Municipal Engineers -
- Planners - Environmentalists - Land Surveyors -
CERTIFICATE OF AUTHORIZATION NO.: 24GA28037500
100 Valley Rd., Suite 202 , Mt. Arlington, N.J. 07856 973.398.1776