CORD PLAY STRUCTURE

PLAY STRUCTURE

SPICA PLAY EQUIPMENT

2-5 YEAR OLD PLAY STRUCTURE

OUTDOOR CLASSROOM STONE SEATING

URBAN RAIN GARDEN

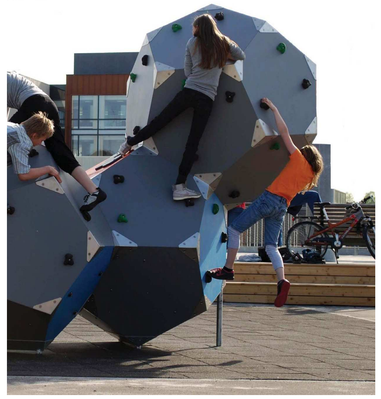

BLOQX PLAY STRUCTURE

SWINGS

STAR SURFER PLAY EQUIPMENT

DOG PARK SPRAY FOUNTAIN

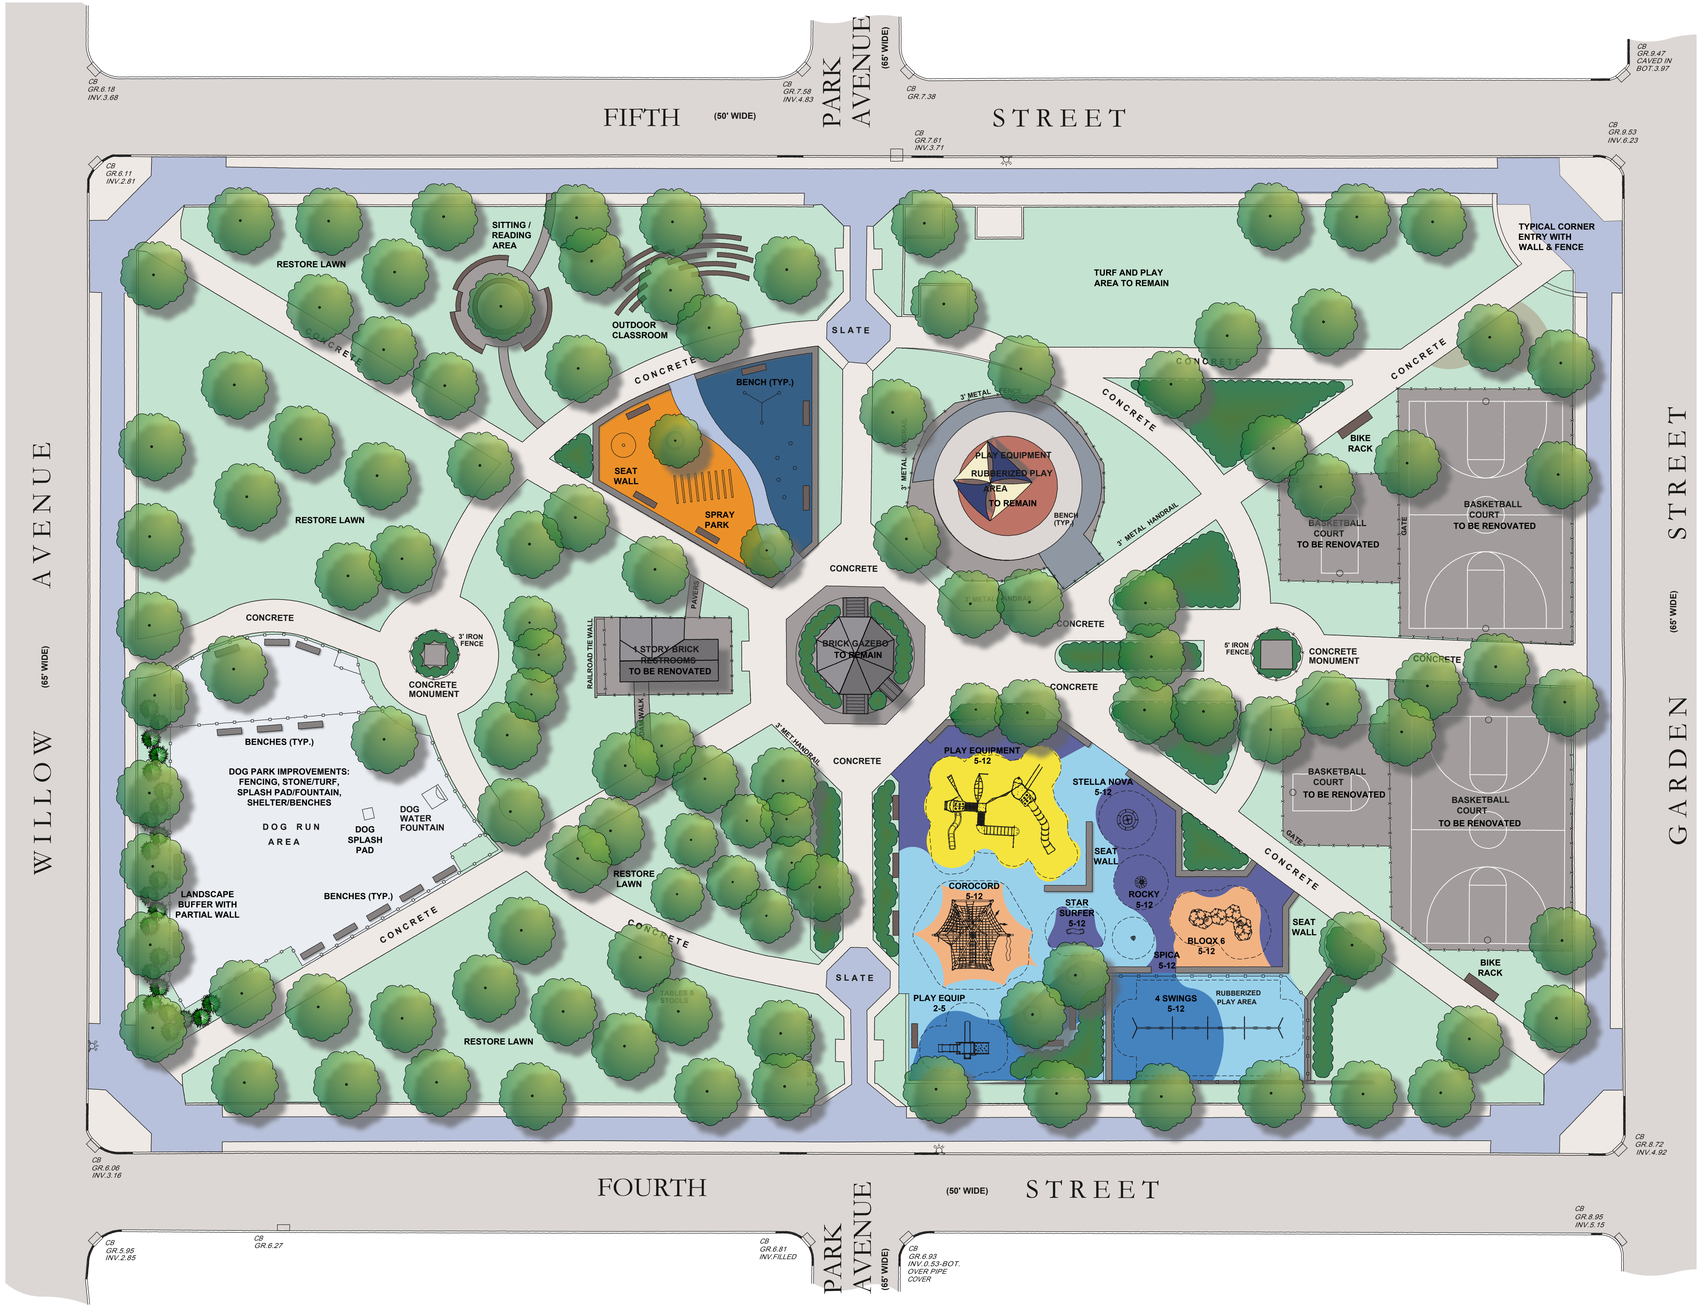

GAME TABLES & FENCING

SPLASH PAD

BENCH

BIKE RACK

NORTH

20 0 20 40 60

SCALE: 1" = 20'

CHURCH SQUARE PARK

CITY OF HOBOKEN, NEW JERSEY

PRELIMINARY CONCEPT PLAN 'C'

SUBURBAN CONSULTING ENGINEERS, INC.
- Civil Engineers - Municipal Engineers -
- Planners - Environmentalists - Land Surveyors -
CERTIFICATE OF AUTHORIZATION NO.: 24GA28037500
100 Valley Rd., Suite 202 , Mt. Arlington, N.J. 07856 973.398.1776