PLAY STRUCTURE

OUTDOOR TABLE TENNIS

BIKE RACK

RAIN GARDEN

BENCH

GAME TABLES & FENCING

INDIVIDUAL STRUCTURES

MUSHROOM STEPPERS/SEATING

DOG PARK SPRAY FOUNTAIN

DOG PARK SPRAY FOUNTAIN

DOG PARK PLAY EQUIPMENT

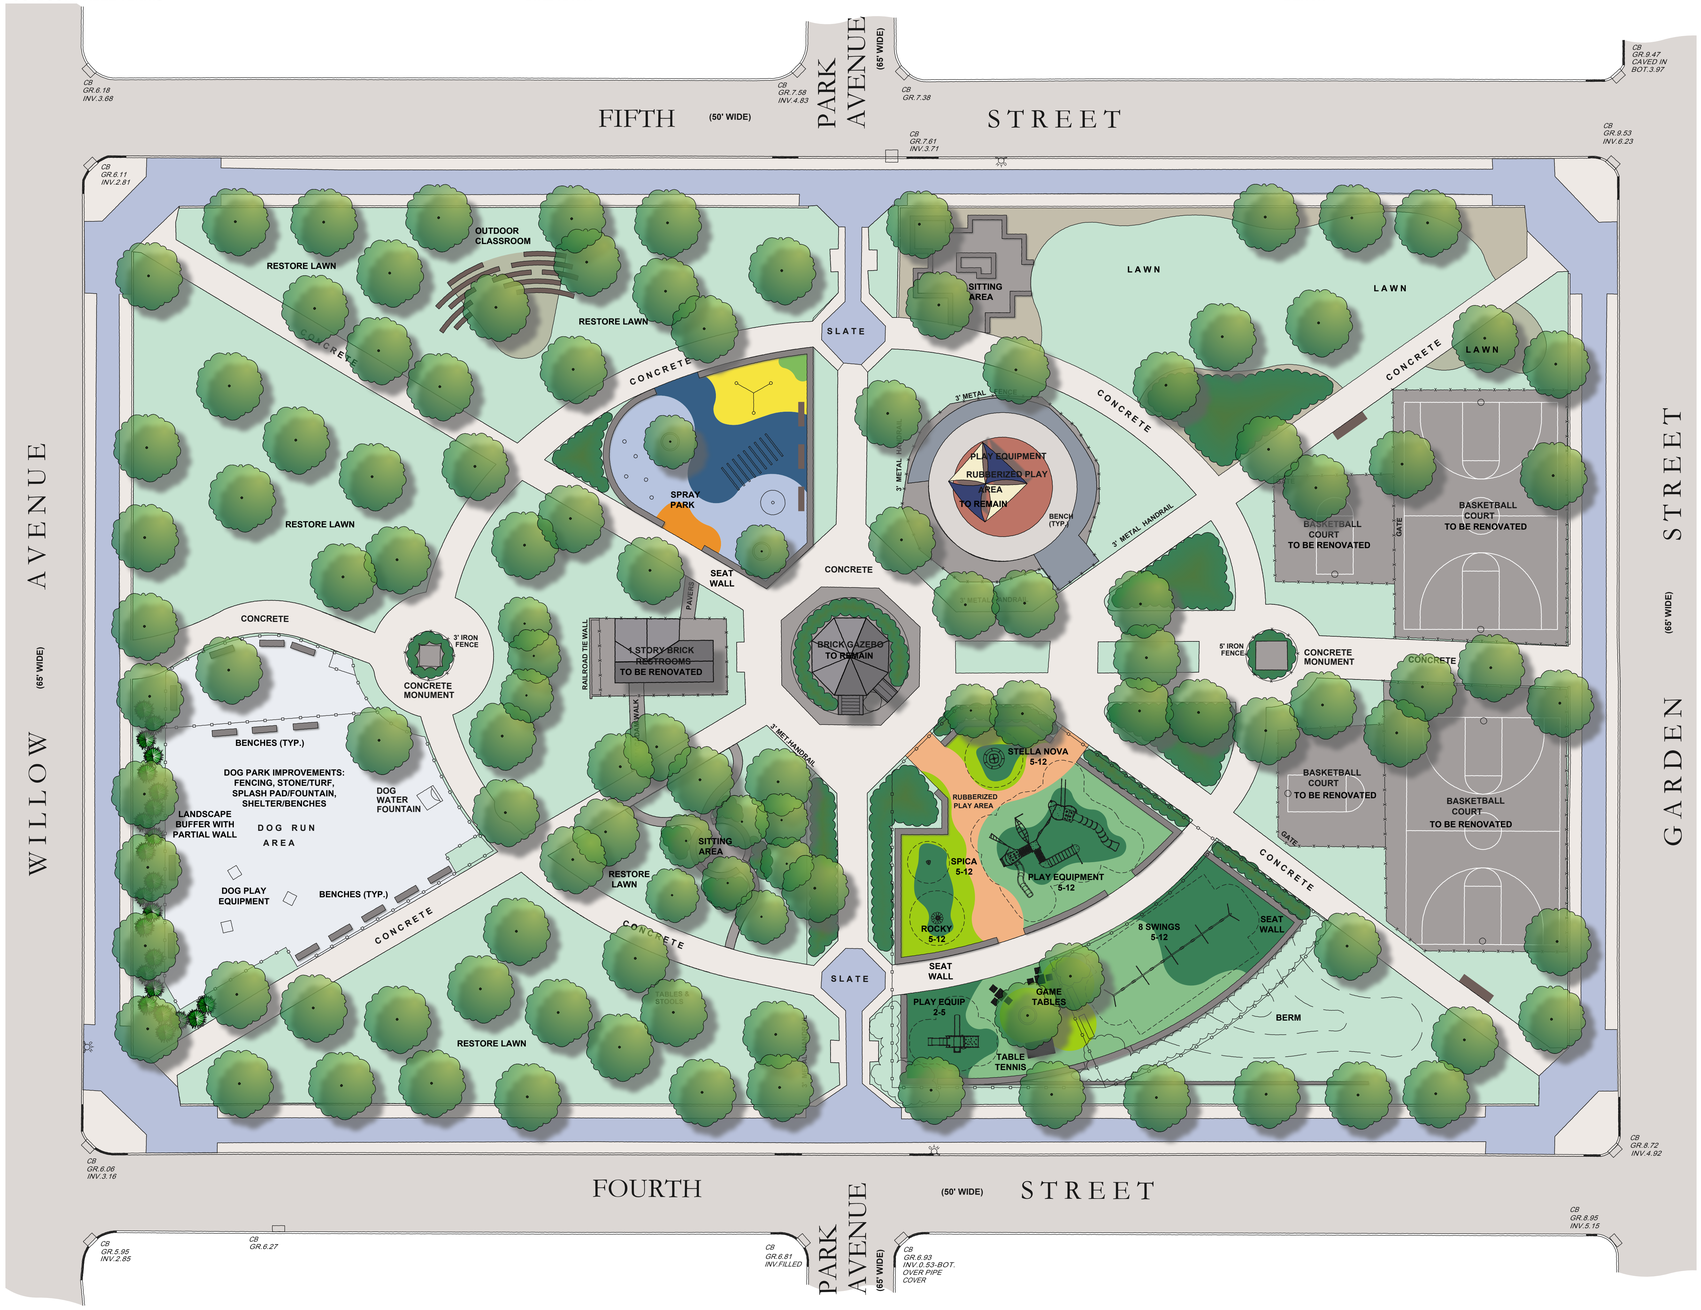

WATER SPRAY PARK

WATER SPRAY PARK

BOULDER/TREE CLIMBERS

OUTDOOR CLASSROOM STONE SEATING

NORTH

20 0 20 40 60

SCALE: 1" = 20'

CHURCH SQUARE PARK

CITY OF HOBOKEN, NEW JERSEY

PRELIMINARY CONCEPT PLAN 'D'

SUBURBAN CONSULTING ENGINEERS, INC.
- Civil Engineers - Municipal Engineers -
- Planners - Environmentalists - Land Surveyors -
CERTIFICATE OF AUTHORIZATION NO.: 24GA28037500
100 Valley Rd., Suite 202 , Mt. Arlington, N.J. 07856 973.398.1776